



PA-SHT REV 6

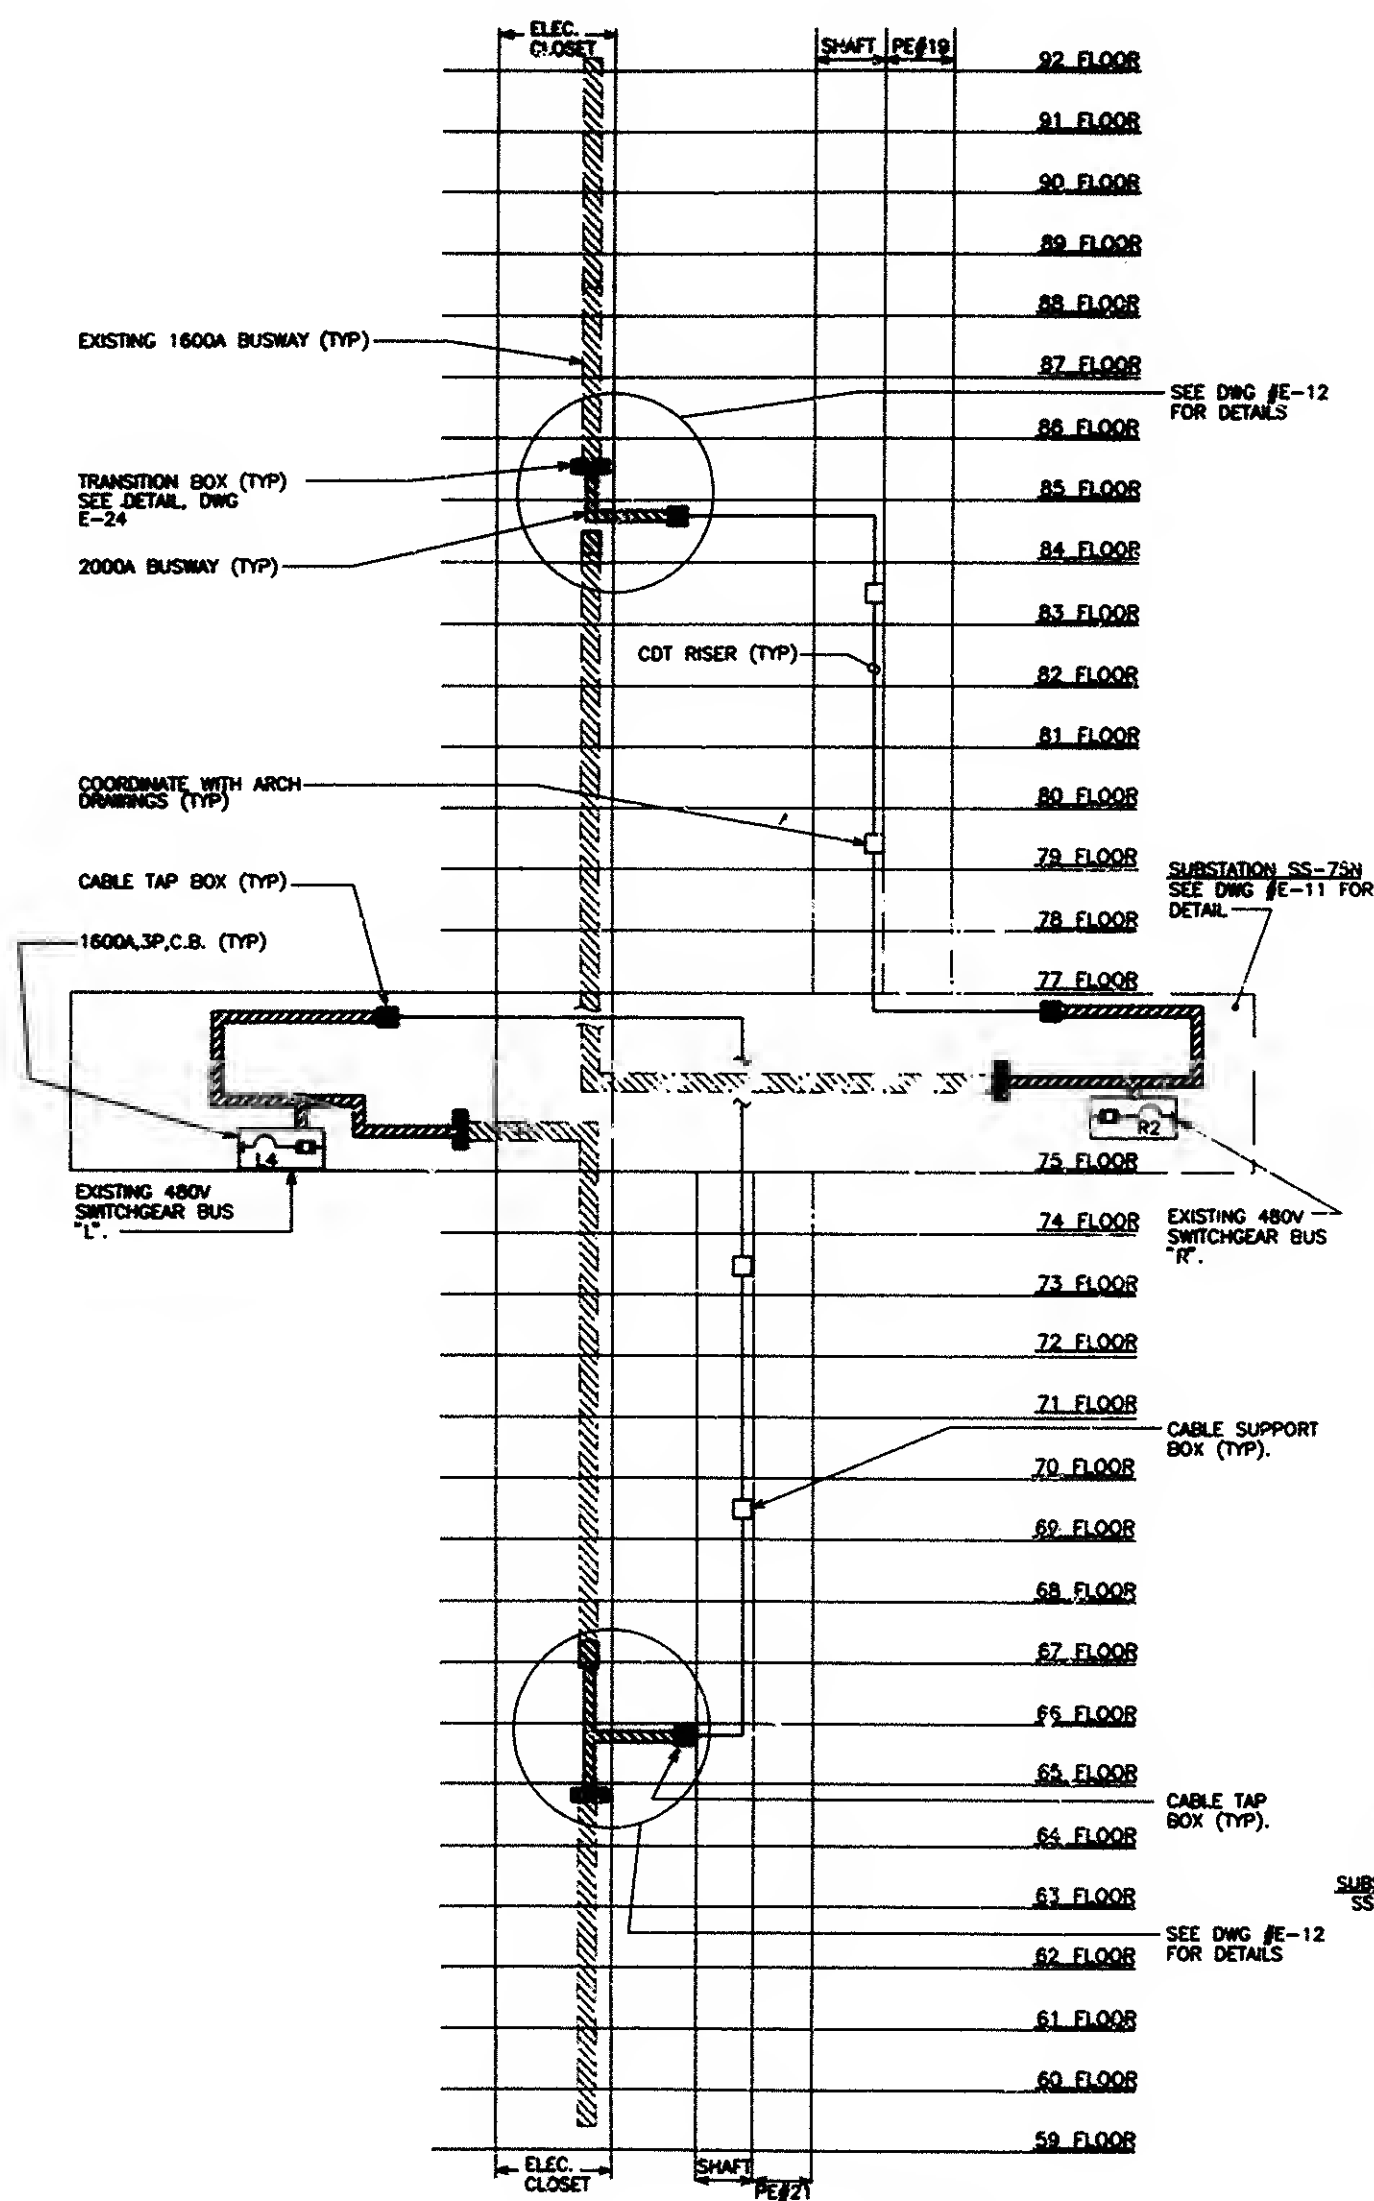

NORTH PART RISER - FLOORS 59 TO 92
SUBSTATION SS-73N

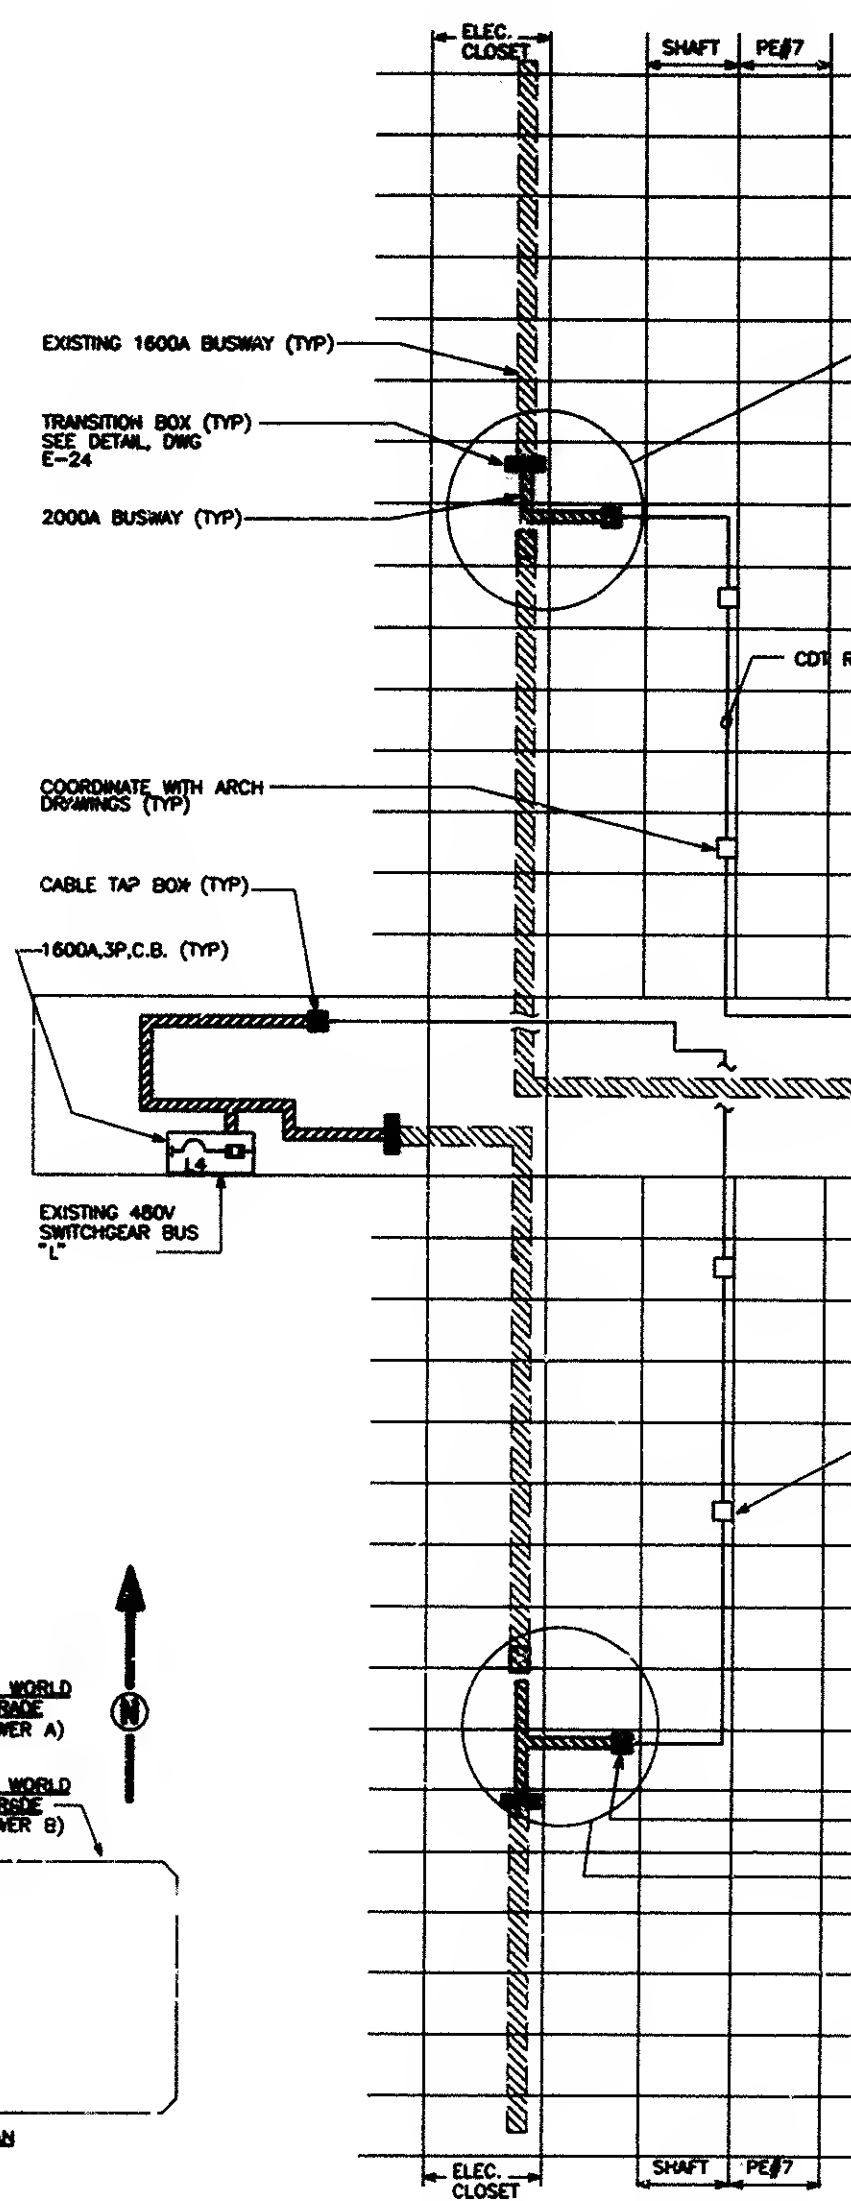

SOUTH PART RISER - FLOORS 59 TO 92
SUBSTATION SS-75S